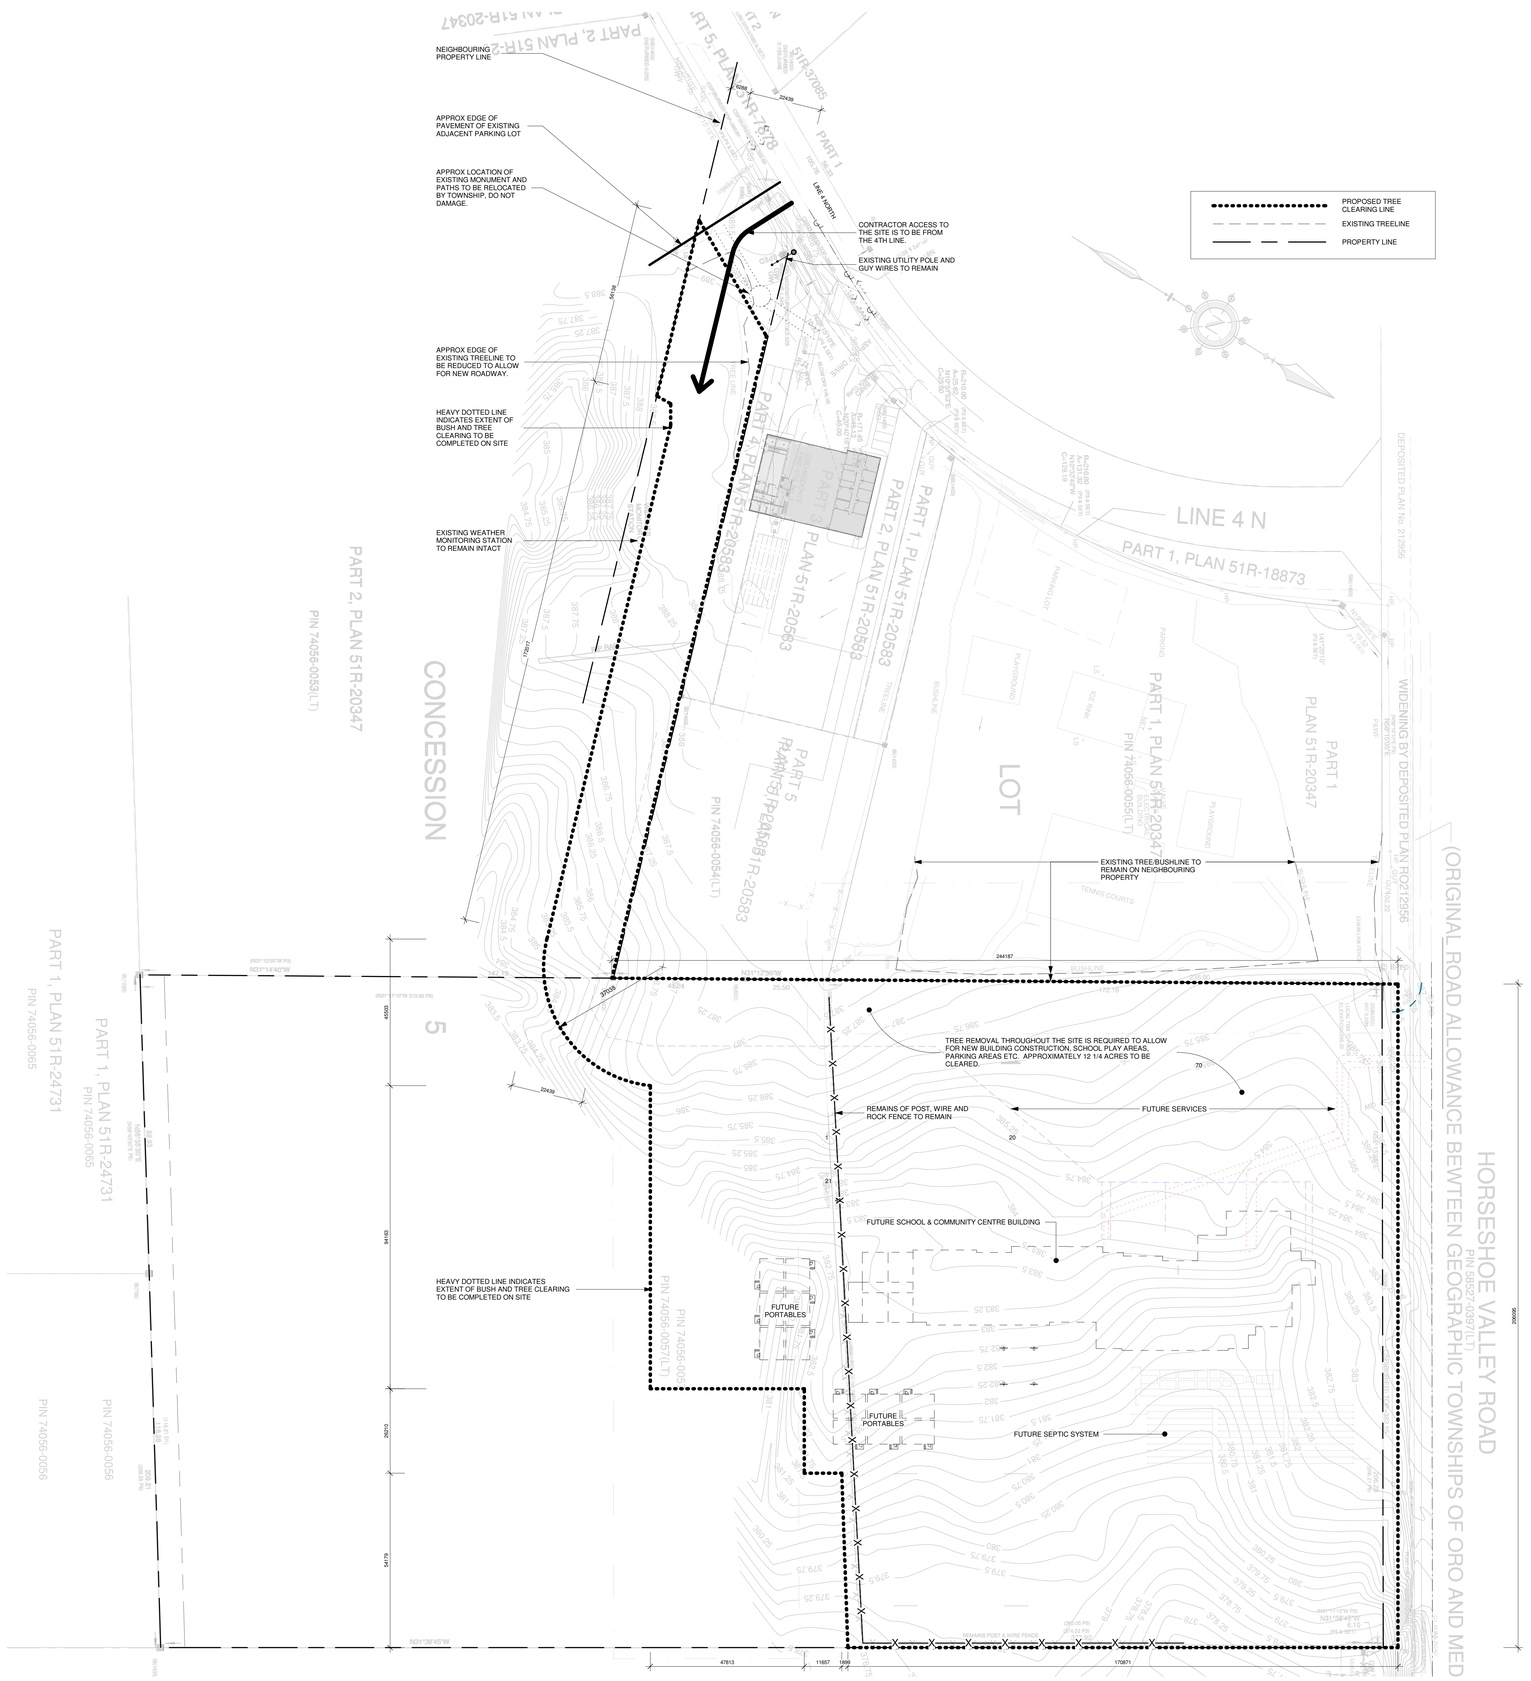

1 / EW1 Tree Clearing Plan

1 : 750

Clearing Notes & Specifications

Clearing is the removal, within the designated areas, of trees, brush, shrubs, down timber, decayed wood, other vegetation, rubbish and debris.

Prior to any clearing work:

a. The Contractor shall survey and delineate extent of tree clearing line per the plan, stake corners and radii as applicable.

b. The Contractor shall provide caution tape and signs as necessary to provide a safe and secure site.

c. Construct all necessary sediment controls and temporary drainage facilities required to protect neighbouring properties.

All work shall be carried out in a professional manner, with minimal disturbance to the surrounding area.

All trees, shrubs, and other vegetation, not designated for removal shall be carefully protected at all times during construction. Remove trees and shrubs to avoid damage, defacement, injury and destruction to trees and shrubs designated to remain.

When working nearby existing trees to remain, work within the limits of the tree drip line with extreme care using either hand tools or equipment that will not cause damage to trees:

a. Do not disturb or cut roots unnecessarily. Do not cut roots 1-1/2 inches and larger unless approved.

b. Immediately backfill around tree roots after completion of construction in the vicinity of trees.

c. Do not operate any wheeled or tracked equipment within drip line.

d. During working operations, protect the trunk, foliage and root system of all trees to be saved with boards or other guards as required to prevent damage, injury and defacement.

e. Do not pile excavated materials within the drip line or adjacent to the trunk of trees.

f. Do not allow runoff to accumulate around trunk of existing trees to remain.

Extreme care shall be taken to protect all adjacent property and utilities from damage. Prevent damage to existing fencing, trees landscaping, natural features, bench marks, existing buildings, existing pavement, utility lines, site appurtenances, water courses and root systems of trees which are to remain. Make good any damage to the satisfaction of the Owner and the Consultant.

All costs associated with repairing any damage caused during the course of construction and/or reinstating the surrounding area to its original state shall be borne by the Contractor.

Tree removal shall consist of the cutting down of all trees and brush within the construction limits as identifed on the tree clearing drawing.

Where trees cannot be felled without danger to traffic, property or to other vegetation, they shall be cut in sections from the top of the tree down.

Cut off trees, brush, and scrub as indicated or as directed by Consultant at a height of not more than 300 mm above existing ground. Stump removals and grubbing are not required as part of tree clearing.

Clear all underbrush at ground level.

Burning of any material is not permitted.

Contractor shall cut all trees in excess of 6" diameter to approximately 20' lengths and pile neatly in parallel rows. All brush and trees less than 6" shall be chipped and piled locations for quick removal during future grubbing activities by others.

Simcoe County District School Board

Township of Oro-Medonte
Proud Heritage, Exciting Future

No.	Revision	Date
1	Issued for Clearing Tender	2021-02-01

Orientation

Seal

All dimensions to be checked and verified on the job by the Contractor. Any discrepancies are to be reported to the Consultant prior to action. Only the latest approved drawings to be used for construction in conformance with all applicable codes, by-laws and regulations. All drawings remain the property of the Consultant.

© Copyright Reserved:
These drawings and all that is represented herein are the exclusive property of Salter Pilon Architecture Inc.
They may not be used or reproduced without written permission from Salter Pilon Architecture Inc.

salterpilon architecture

151 Ferris Lane, Suite 400 Barrie, Ontario L4M 6C1
salterpilon.com t: 705.737.3530

Project Information

Oro-Medonte School & Community Centre

739 Horseshoe Valley Road W., Coldwater ON.

For
Simcoe County District School Board & The Township of Oro-Medonte

Drawing Title

Early Works - Site Clearing

Date	Project No	Drawing No
February 1, 2021	19014	EW1
Drawn by JJ		
Scale As indicated		

C:\Users\amarela\Documents\19014_Central_R20_amarelaZZM7D.rvt
01/02/2021 1:52:04 PM